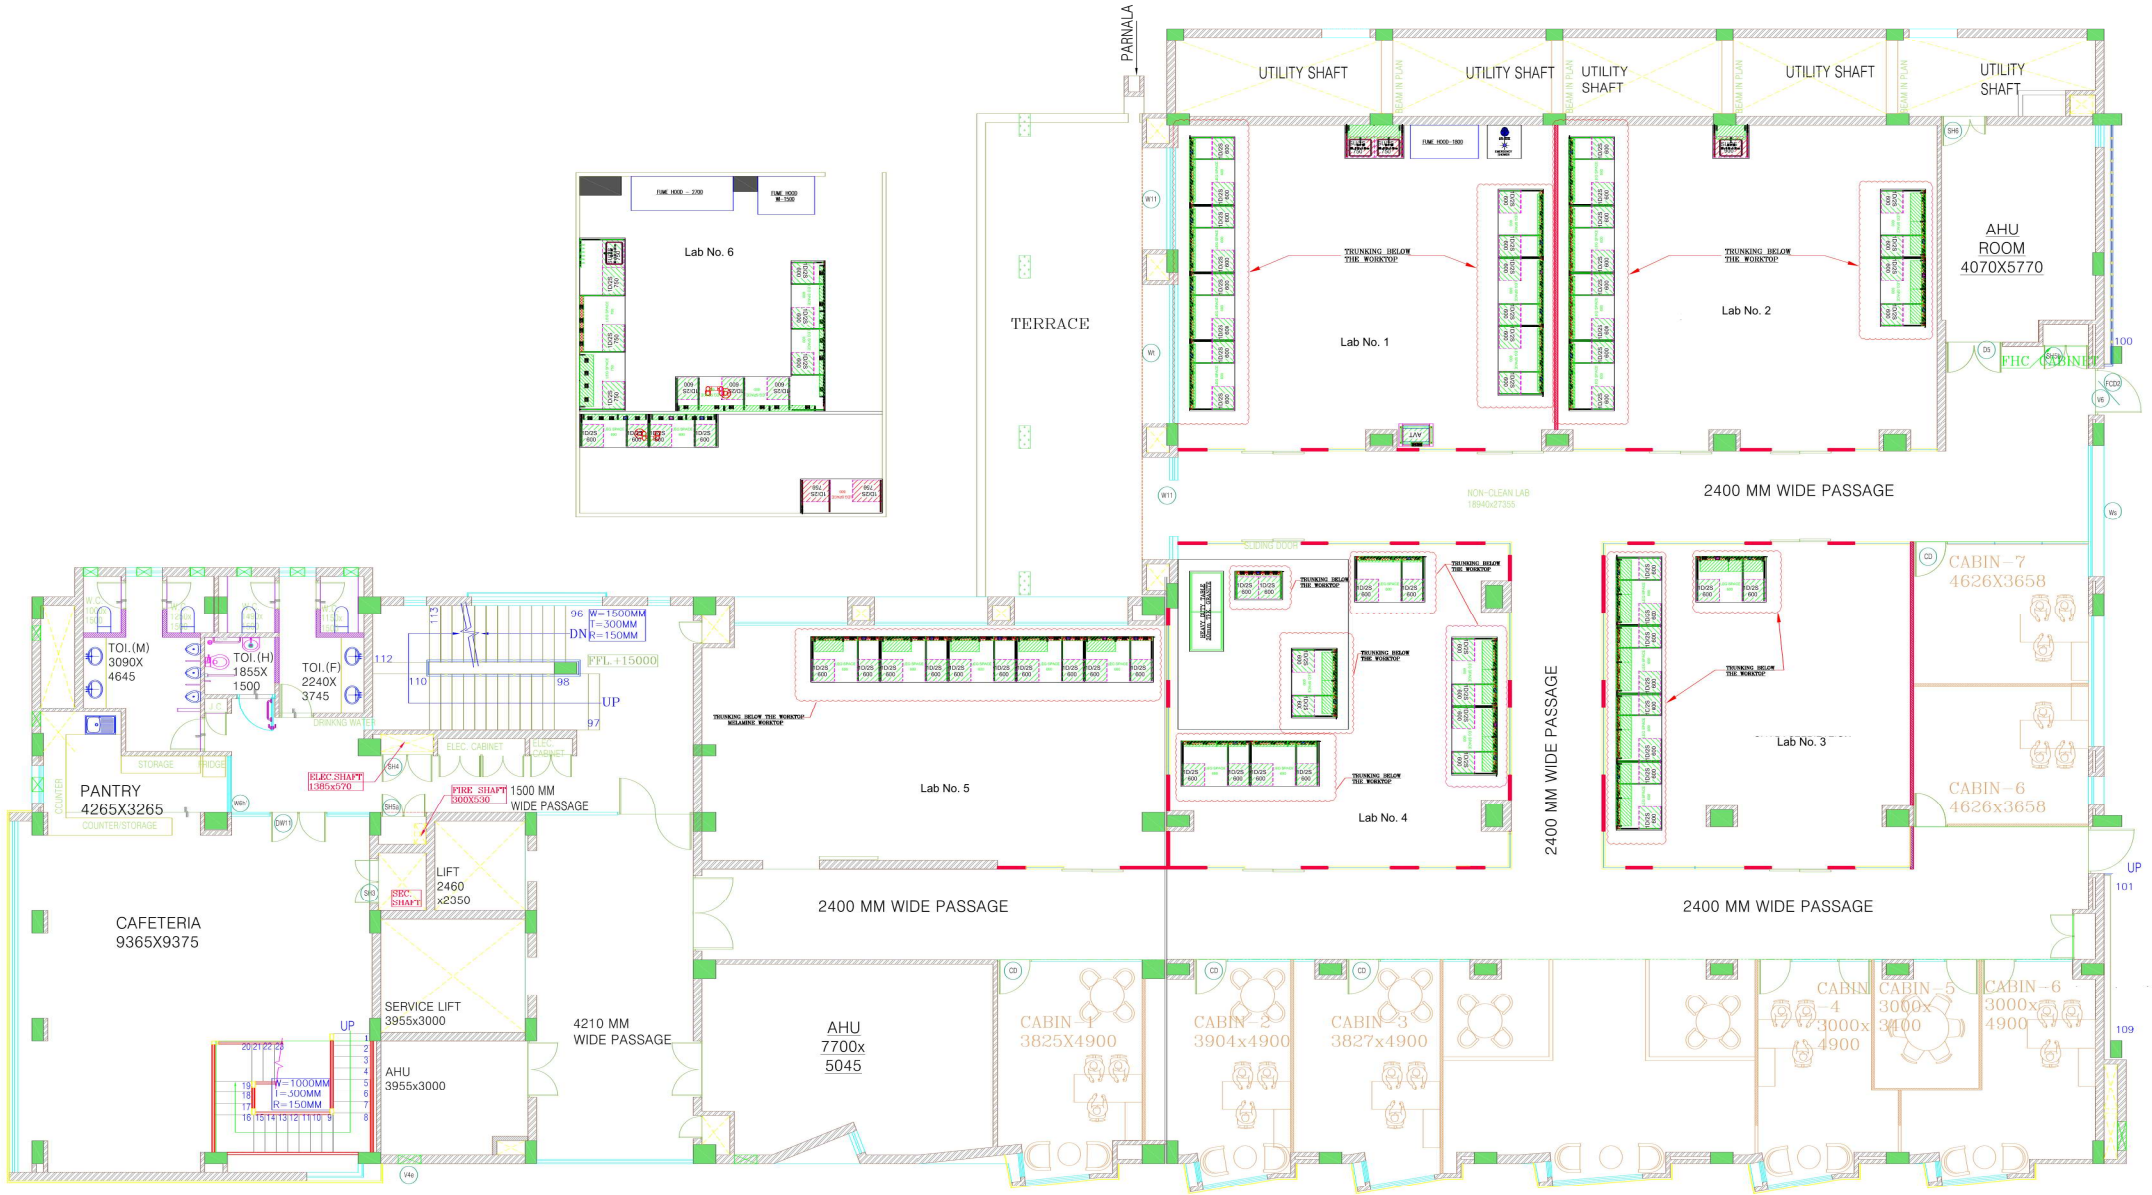

FOURTH FLOOR PLAN